

MONUMENT RECORD


Corner I.D. #

X-15

STATE OF INDIANA - COUNTY OF MONROE

Section Twenty-four 24, Township 10 North, Range 1 West

Monument Description & Remarks: Brass cap monument at SW Corner of SE 1/4
of NE 1/4 set by Bob Vollmer, L.S. Steel fence post at corner. Witnessed
11/30/89.

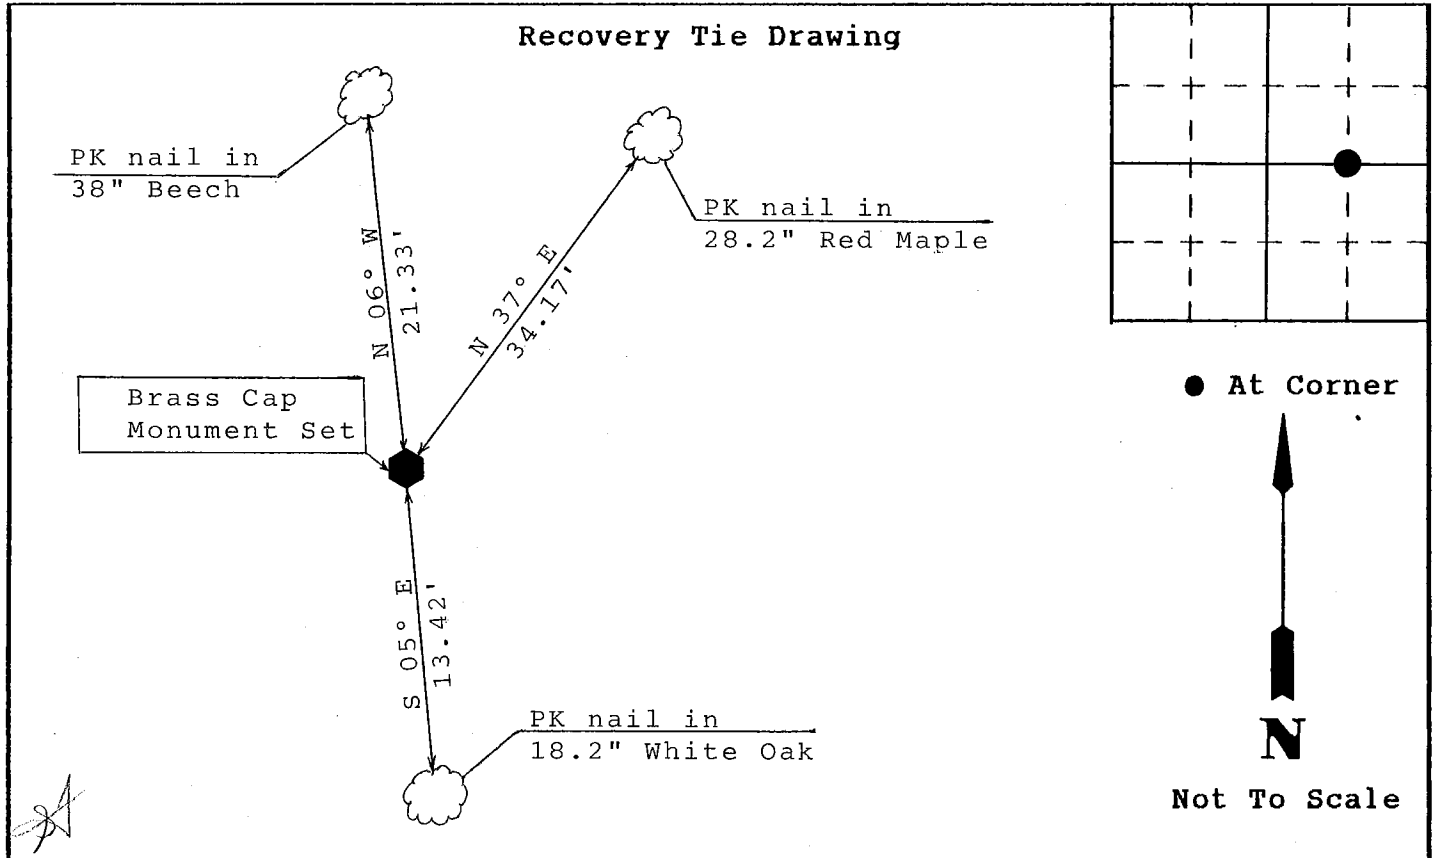

State of Indiana
County of Monroe

Space
Reserved For
Recording
Officer

I, Michael W. Friley, County Surveyor, hereby certify
that this document was prepared under my direction in
accordance with the provisions of Section 17-3-64-4
through 17-3-64-8 of the Indiana Code, being Acts of 1965,
Chapter 319; and the above data is given under my hand and
seal this 17th day of October, 19 93 A.D.

Indiana Registered Land Surveyor No. _____ or

Field Book:

Morgan-Monroe State Forest

n/a

United States Government Agency

Page:

David C. Vadas, Timber Specialist

n/a

Title

November 30, 1989 I painted and posted the W line of the E $\frac{1}{2}$ of the NE $\frac{1}{4}$ of Sec. 24. Two offsets along the line at the southern end were witnessed. The 2nd post from the south end, a concrete monument set by Bob Vollmer had been removed and I reset the SFP in the proper position.

Offset #1 403 paces south of SE corner SW $\frac{1}{4}$, SE $\frac{1}{4}$, Sec. 13

24.2" SUM at 18'5" at 032°

Offset #2 427 paces south of above corner in Offset #1

13.8" YEP at 14'1" at 173°

Boundary and Hunting signs were placed at about every 30-50 paces along the line and at the turning corners.

The SW corner of the SE $\frac{1}{4}$, NE $\frac{1}{4}$, of Sec. 24 was witnessed at follows:

Brass cap monument & SFP, 3:00, clear, 45°, Set by Bob Vollmer., L.S.

S 05° E ✓
N 37° E ✓
N 00° W ✓

18.2" WHO at 13'5" at 175°

28.2" REM at 34'2" at 037°

38.0" AMB at 21'4" at 354°

Distances and bearings from SFP/Mon. to PK nail in base of tree. The PK nail in beech tree was my nail and the other two were set by Bob Vollmers crew.

David C. Vadas, Timber Specialist

9. On November 30 & December 1, 1989 I painted and posted the S and portions of the E line of the SE $\frac{1}{4}$, NE $\frac{1}{4}$, S24.

The E $\frac{1}{2}$ mile of S24 was witnessed as follows:

Rebar set by Bob Vollmer in spring 1989 with adjacent SFP

6.2" AMB at 28'1" at 164° 11:45 am 12/1/89; clear, 40°, Distances
(Double) 11.6" SYC at 26'8" at 222° and bearings from SFP to witness mark
10.7" PIO at 19'3" at 026° (PK nail) in stump of tree (living)

Other SFP's Set along the line by Bob Vollmer in Spring 1989 (Rebar at E $\frac{1}{2}$ mile is 0 paces west or 0 paces north)

9 pW SFP	7.3" YEP at 14'5 $\frac{1}{2}$ " at 025°	Survey Pt. #226
34 pW SFP	" at " at "	#225
89 pW SFP	7.1" SHH at 6'5 $\frac{1}{2}$ " at 294°	#230
118 $\frac{1}{2}$ pW SFP	14.5" SYC at 17'10" at 106°	#231
145 pW SFP	5.6" WHA at 17' 3" at 134°	#232
179 $\frac{1}{2}$ pW SFP	5.8" YEP at 14' 8" at 177°	#234
206 $\frac{1}{2}$ pW SFP	6.5" BLC at 10'11 $\frac{1}{2}$ " at 306°	#235
239 monument & SFP witnessed above		
1 pN SFP	not witnessed	#229
5 pN SFP	10.7" PIO at 15' 9" at 149°	#227
46 pN SFP	" at " at "	#228

Boundary Signs were placed along the lines where a SFP was set and at turning corners. SFP's were painted in red fluorescent paint. The S line of the NE $\frac{1}{4}$, S24 varied from 1' to up to 15' south of a fence that has been maintained by the Wheeler Rescue Mission, this fence needs to be moved back on line with the Survey.

David C. Vadas, Timber Specialist